FRONT ELEVATION

SCALE 1/4" = 1' - 0"

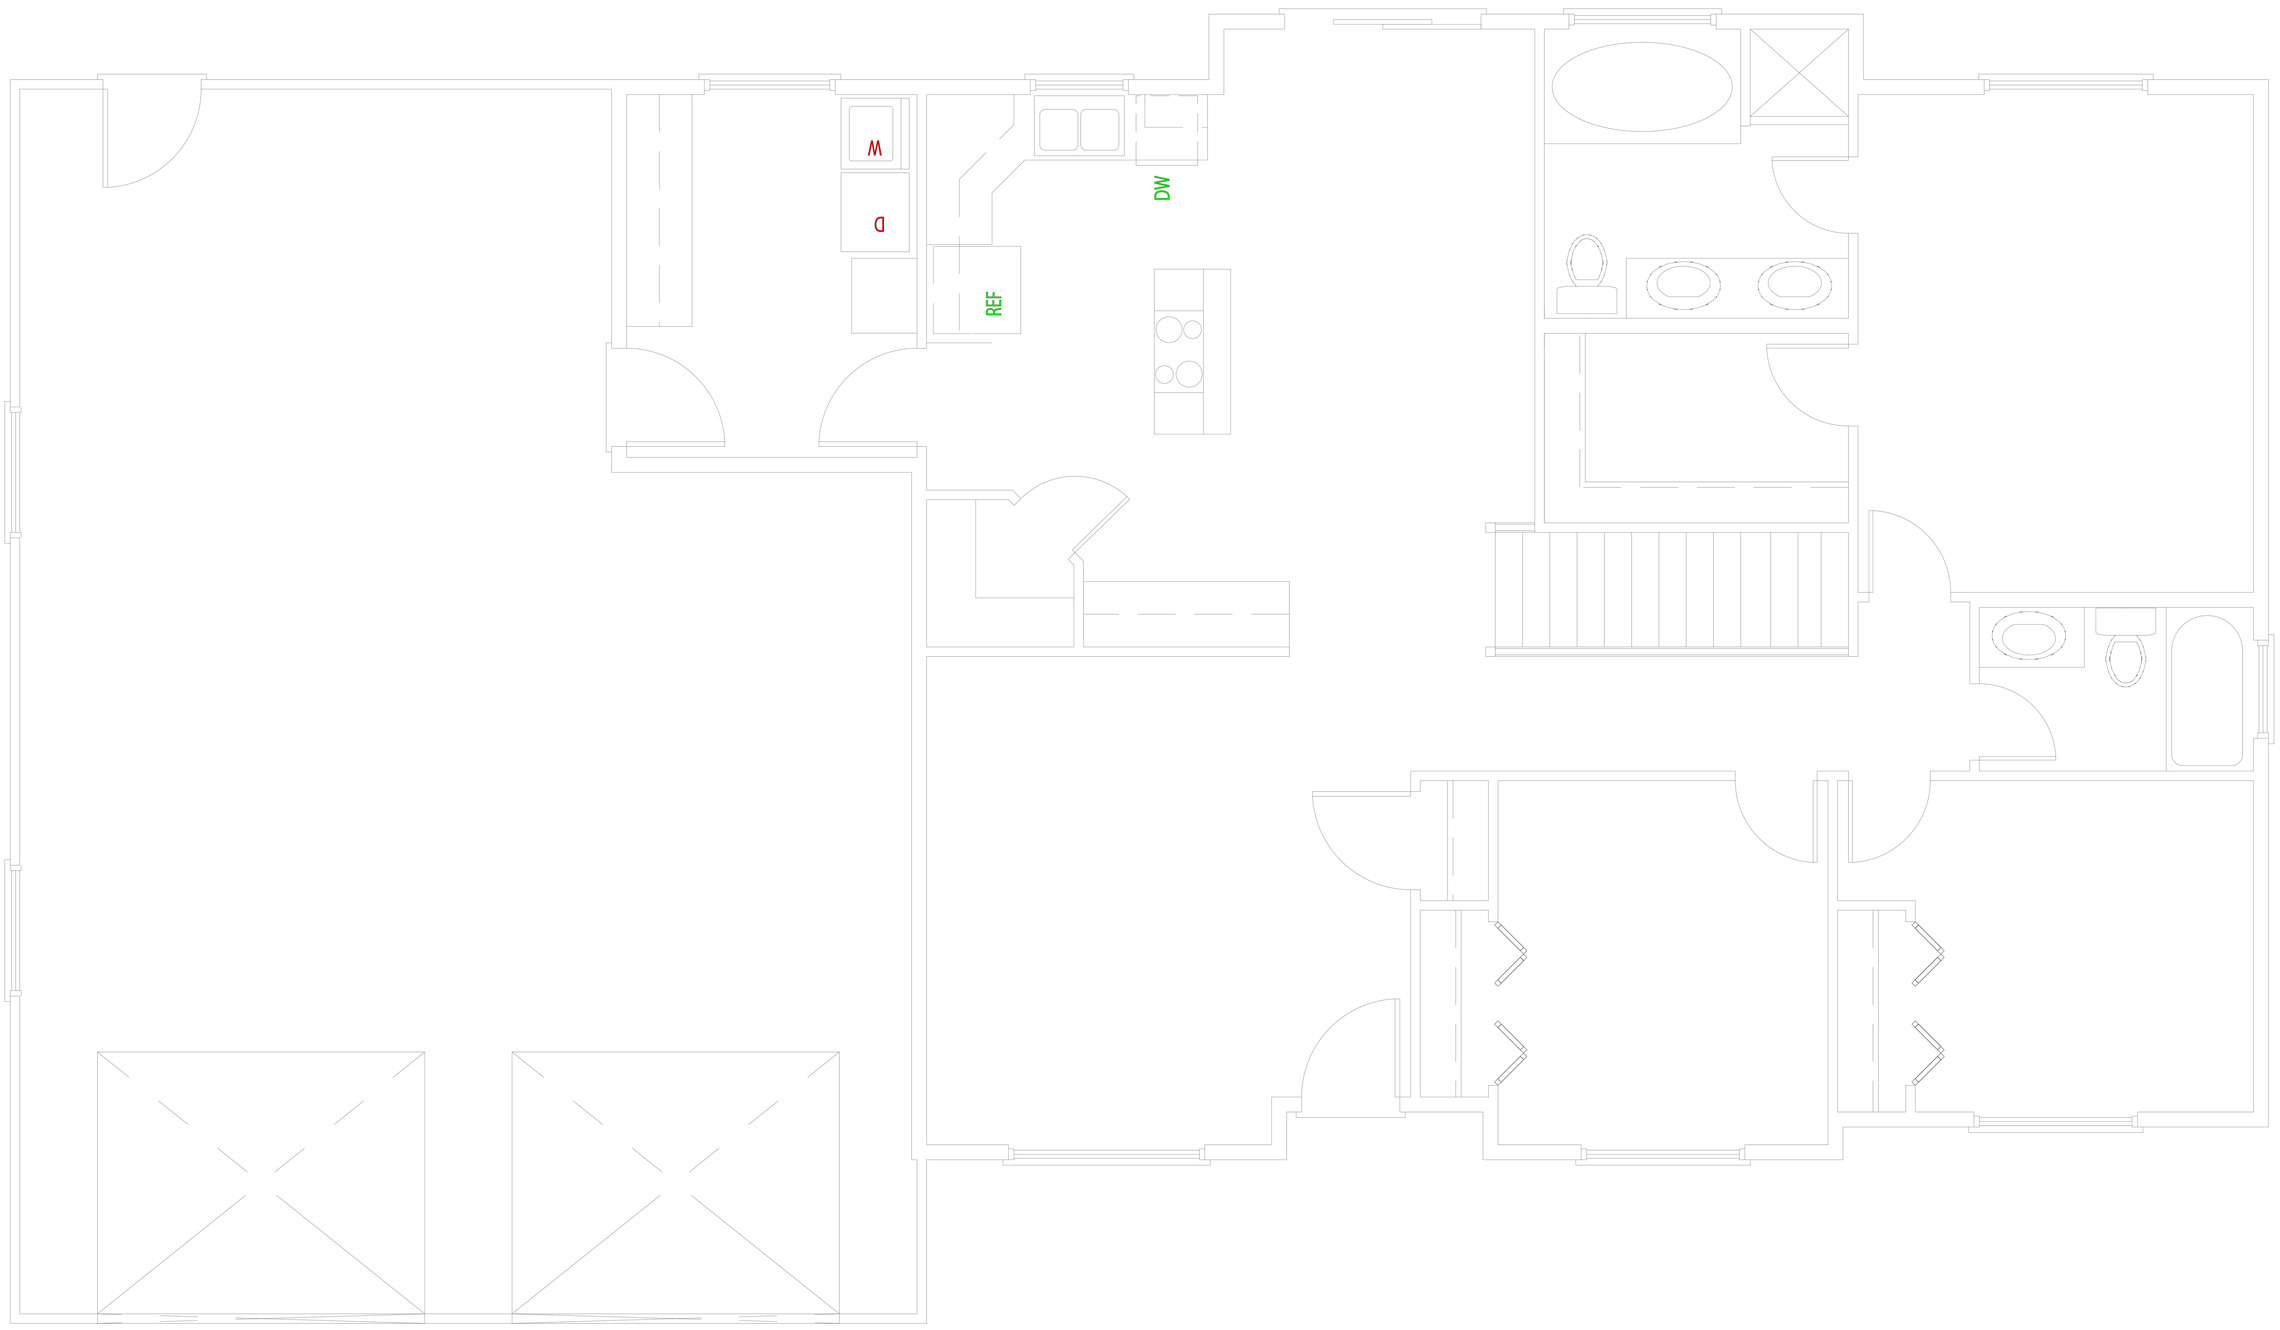

MAIN FLOOR PLAN

SCALE 1/4" = 1' - 0"

1496 FT. SQ. GARAGE 849 FT. SQ.